NAME OF WORK : IMPROVEMENTS TO ROADS AND DRAINS IN BALAJI LAYOUT AND DEVENAGA

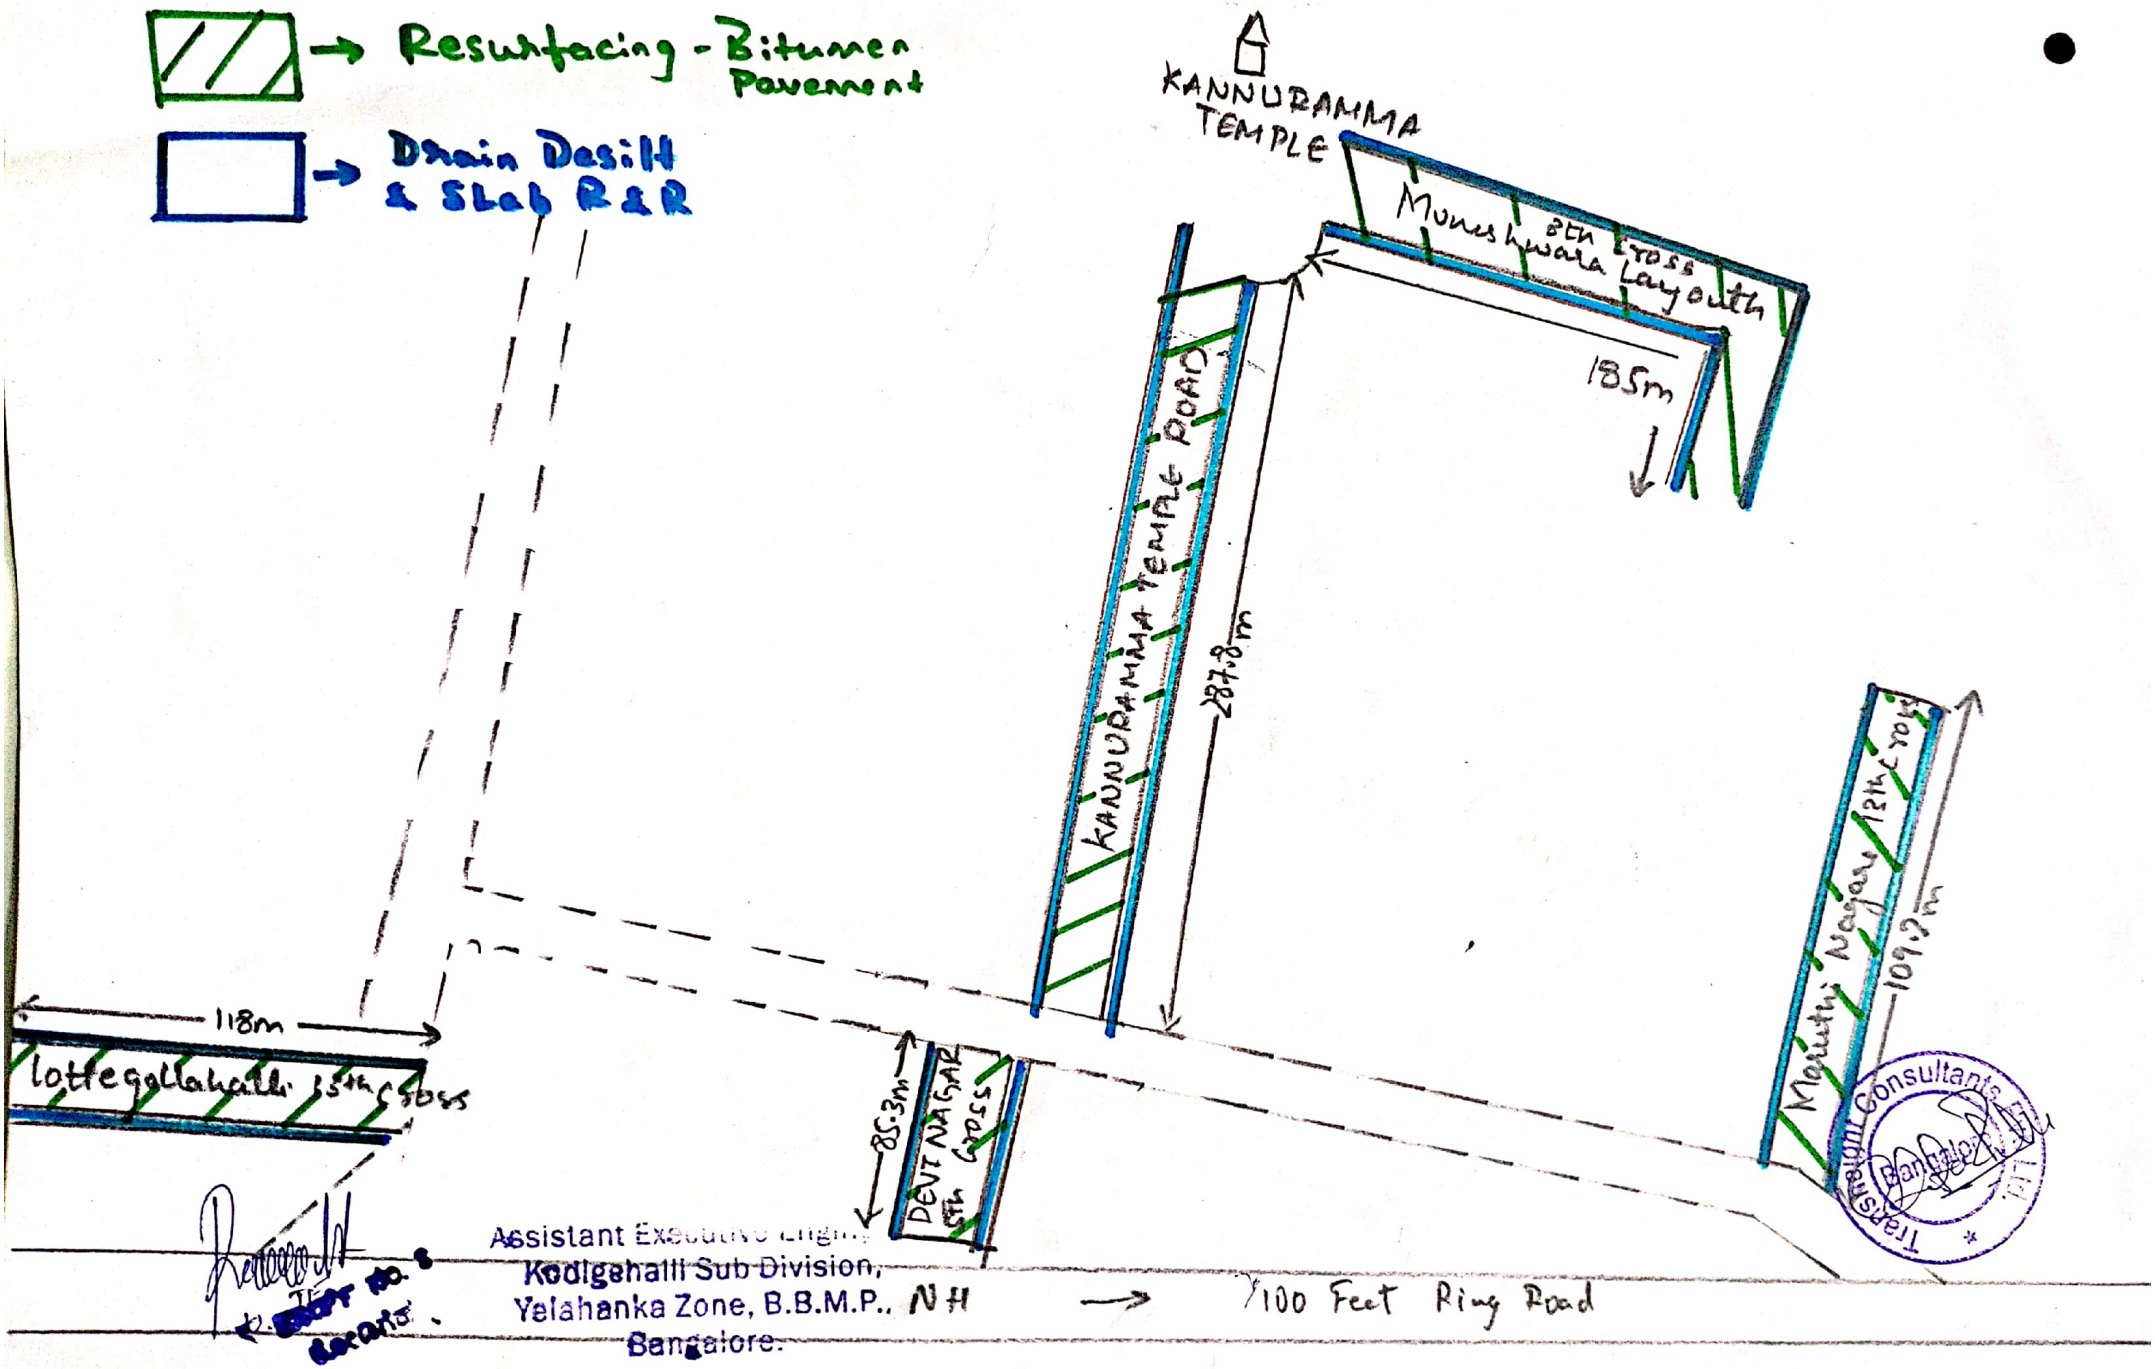

Scanned with CamScanner

NAME OF WORK : IMPROVEMENTS TO ROADS AND DRAINS IN BADRAPPA LAYOUT AND SURROUNDING AREA

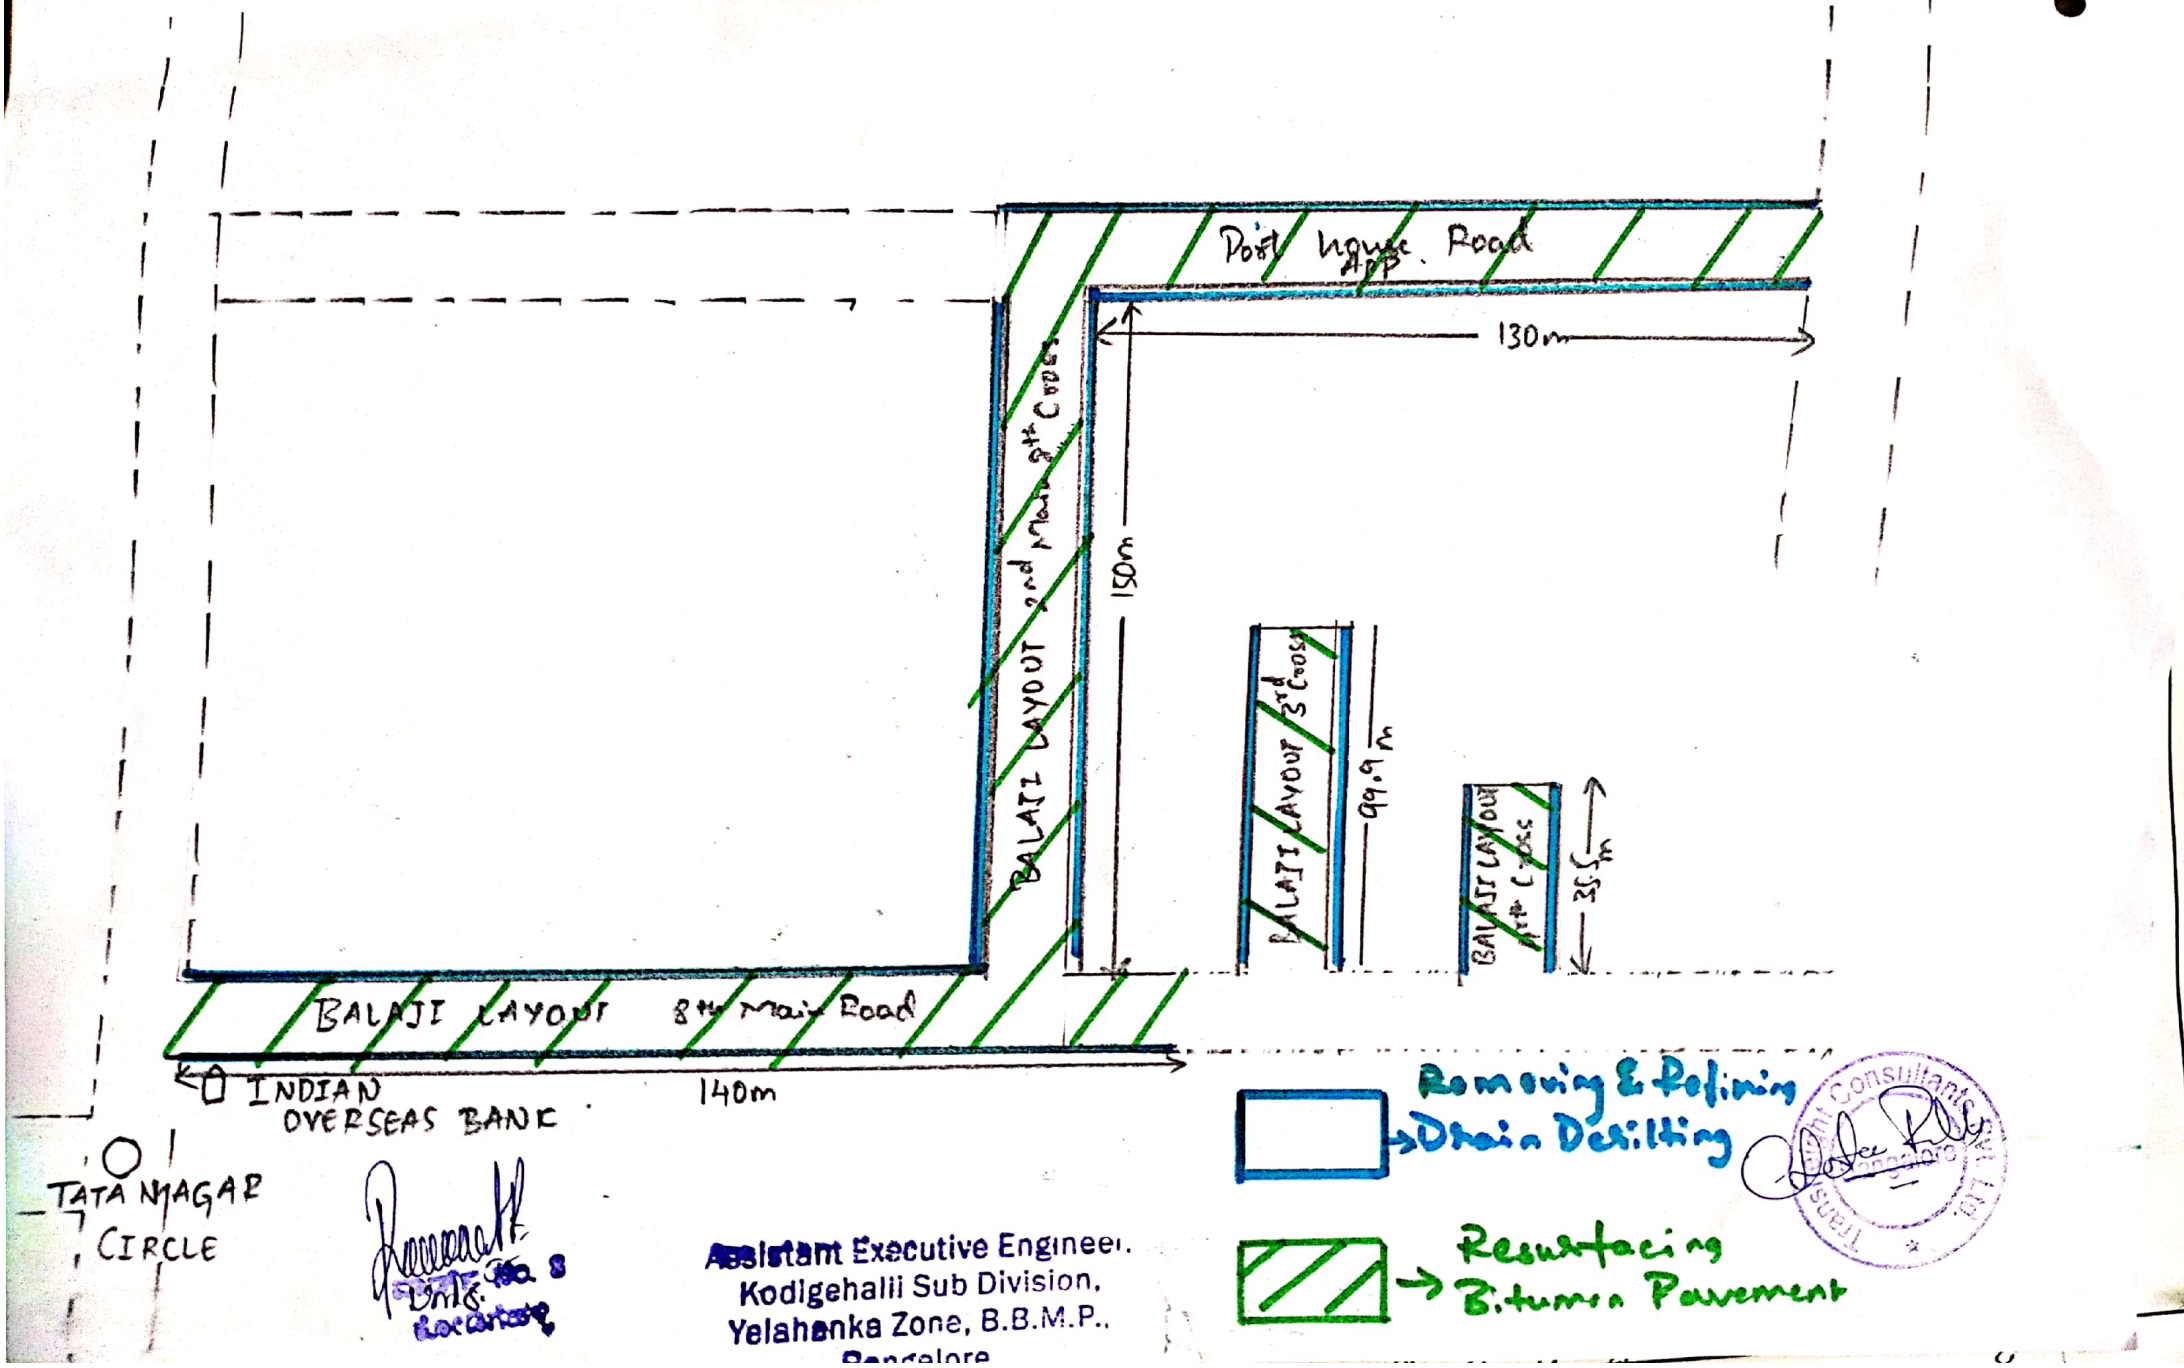

Assistant Executive Engineer,
Kodigehalli Sub Division,
Yelahanka Zone, B.B.M.P.,
Bangalore

Scanned with CamScanner